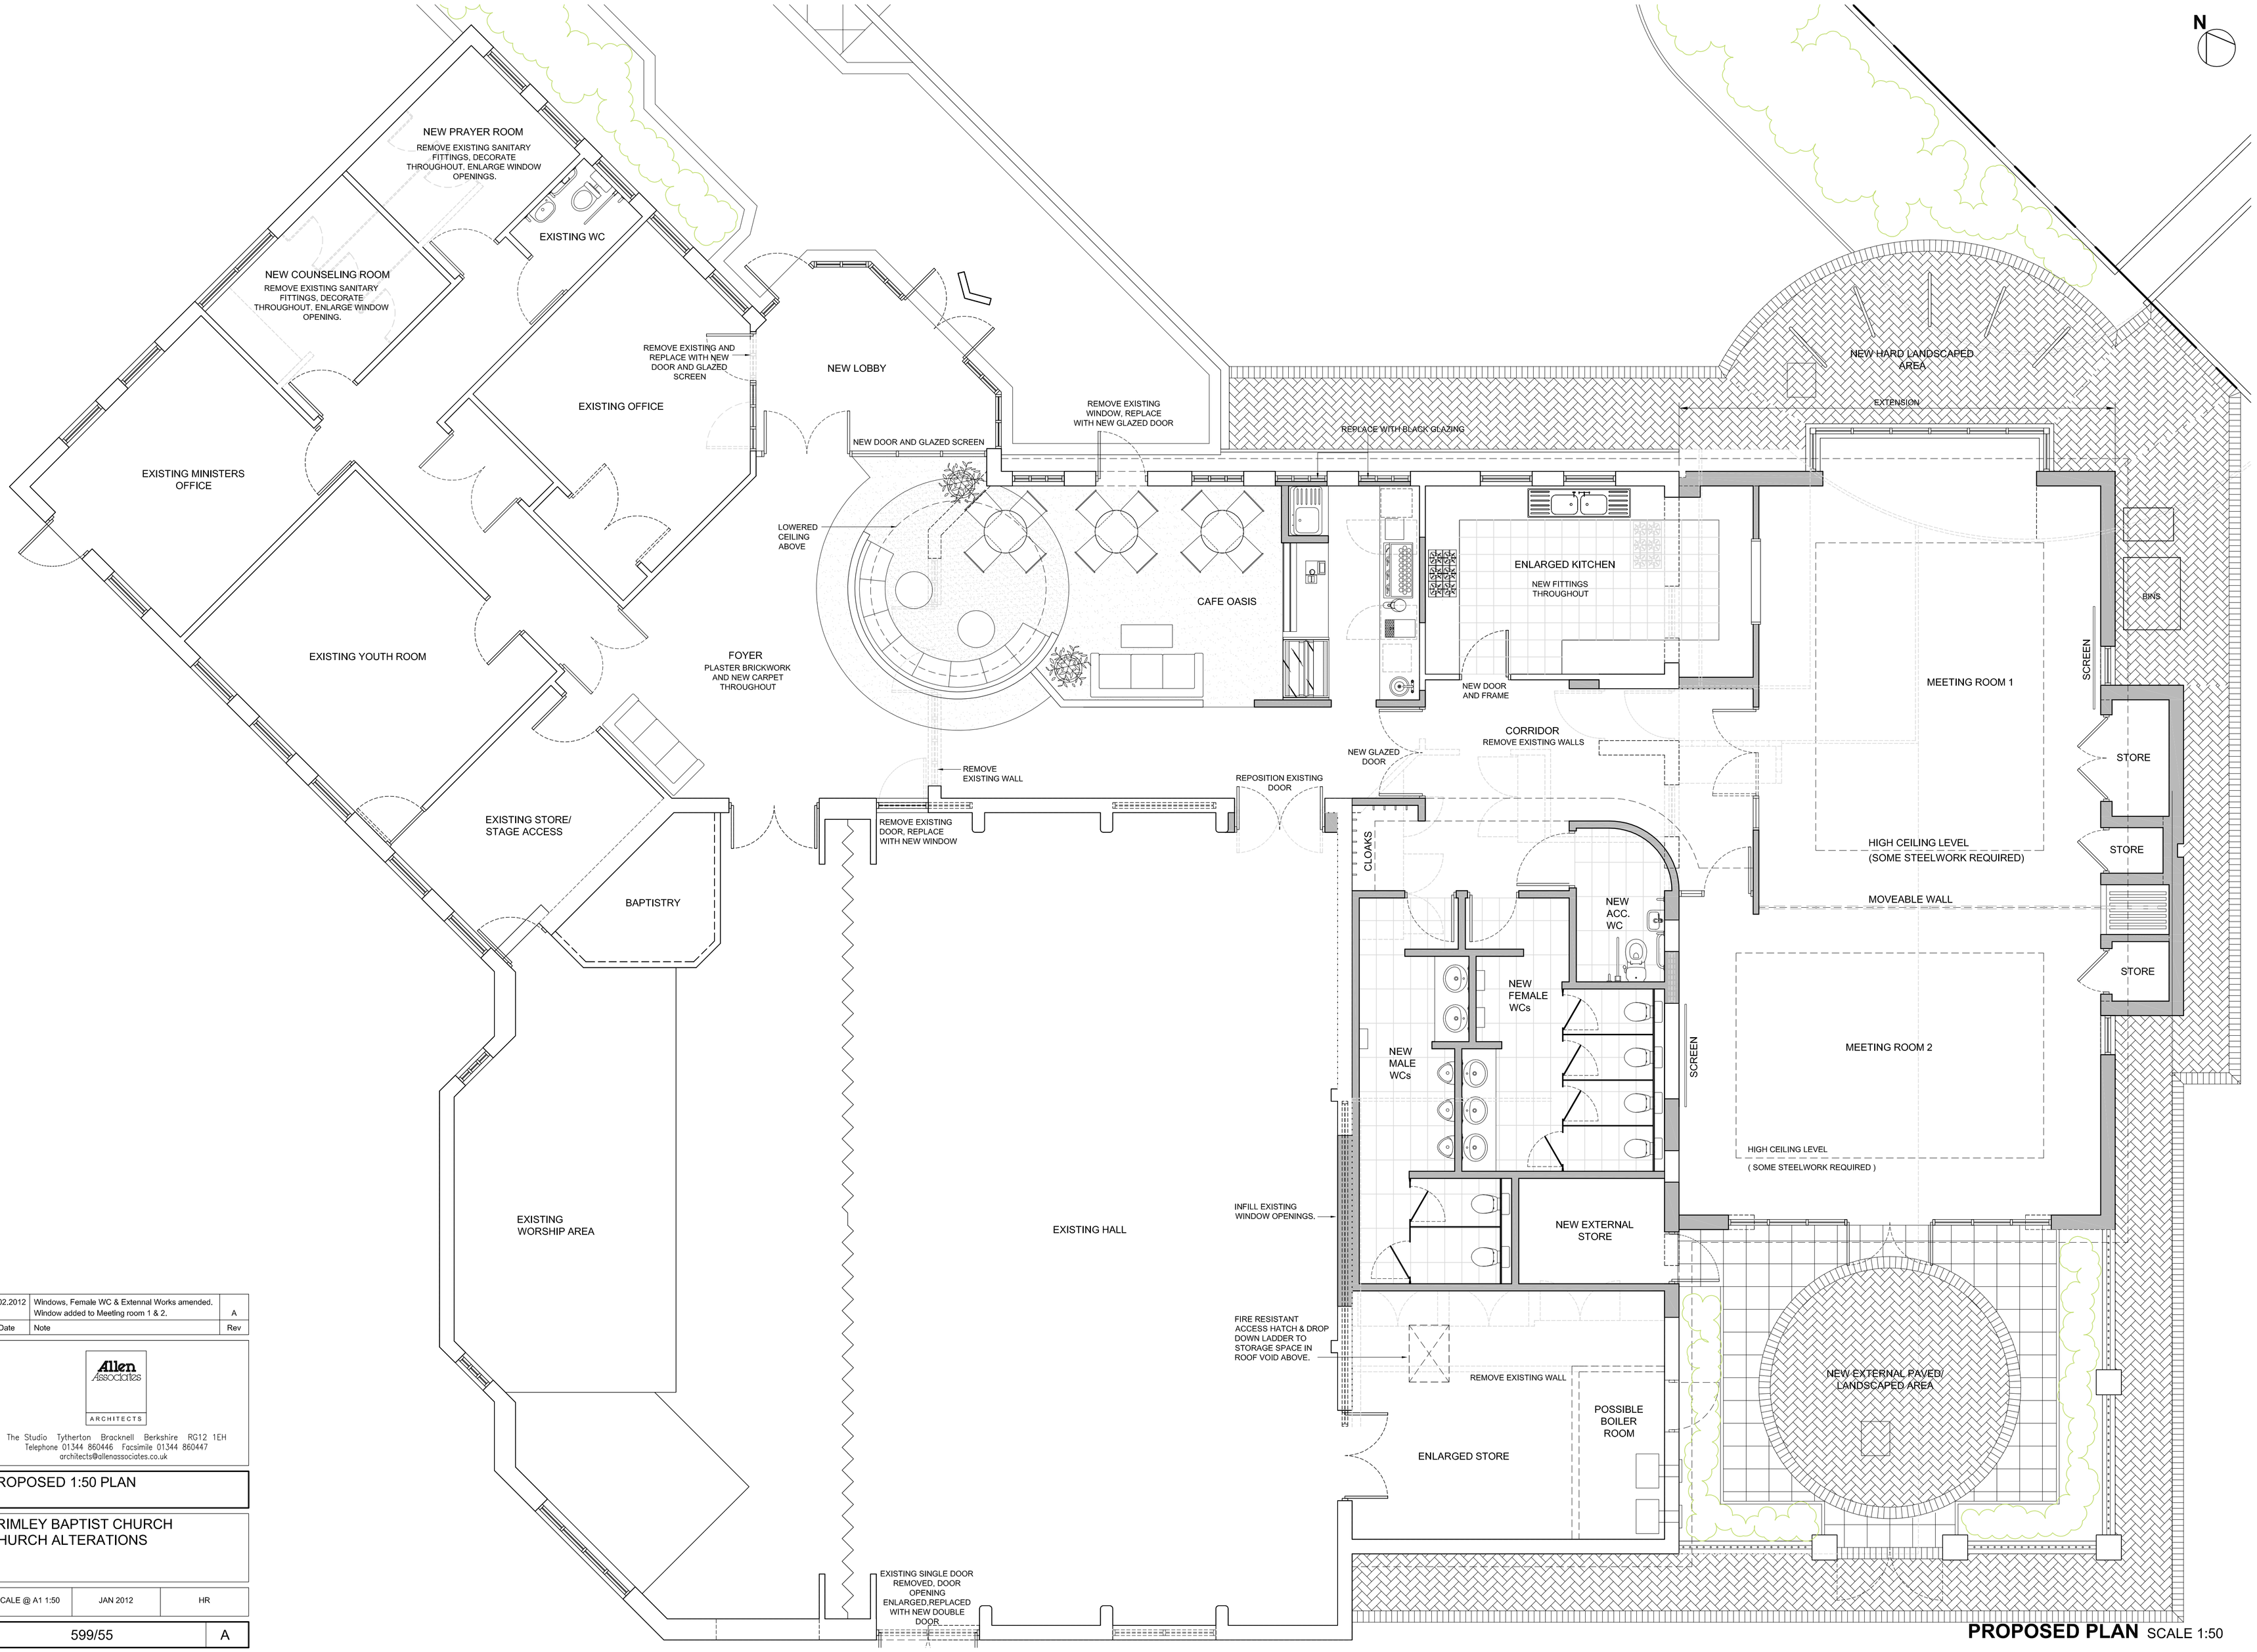

PROPOSED PLAN SCALE 1:50

Date	Note	Rev
10.02.2012	Windows, Female WC & Extennal Works amended. Window added to Meeting room 1 & 2.	A

Allen Associates
ARCHITECTS
The Studio Tytherton Bracknell Berkshire RG12 1EH
Telephone 01344 860446 Facsimile 01344 860447
architects@allenassociates.co.uk

PROPOSED 1:50 PLAN
.

FRIMLEY BAPTIST CHURCH
CHURCH ALTERATIONS
.
.

SCALE @ A1 1:50	JAN 2012	HR

599/55 | A